Permit #F00026813-B

FilmL.A., Inc.
1201 W. 5th Street, Suite T-800
Los Angeles, CA 90017
t: (213)977-8600 - f: (213)977-8601
www.filmla.com

Summary Information

Permit No: F00026813-B **Type of Permit:** FILMING **Release Date:** 04/23/2010

Production Company 12:05AM PRODUCTIONS LLC

Insured Company Name 12:05AM PRODUCTIONS LLC

Contact Phone No. 1 323-860-5908
Contact Phone No. 2 323-860-5794
Fax
Address 6834 HOLLYWOOD BL, SUITE 400
HOLLYWOOD, California 90028

Production Title JIMMY KIMMEL LIVE

Type of Production TV Talk Show

Producer David Craig

Director Joe Demaio

1st AD n/a n/a

Production Manager Matt Musgrave

FilmL.A. Coordinator Jason Del Paine

Location Manager Matt Musgrave
Primary Phone Mobile - 323-860-5767
Secondary Phone Office - 310-980-4246

Location Assistant n/a n/a
Primary Phone Mobile - 323-860-5900
Secondary Phone

Fees

Posting 900	$78.00
Notification Charge	$155.00
LA CITY LANE AND STREET CLOSURE FEE	$312.00
FILMLA FILM PERMIT RIDER FEE	$100.00

Total Permit Fee $645.00

Number of Locations 1

NOT A PERMIT

Permit #F00026813-B

FilmL.A., Inc.
1201 W. 5th Street, Suite T-800
Los Angeles, CA 90017
t: (213)977-8600 - f: (213)977-8601
www.filmla.com

Summary Information — Location

Permit Number	F00026813-B	**Location Manager**	Matt Musgrave
Production Company	12:05AM PRODUCTIONS LLC	Primary Phone	Mobile - 323-860-5767
Insured Company	12:05AM PRODUCTIONS LLC	Secondary Phone	Office - 310-980-4246
Production Title	JIMMY KIMMEL LIVE		

Location Address 6840 Hollywood Blvd, Los Angeles, CA, 90028

Location Names

Location Type Theater

Location Description

Film Dates 4/23/2010 - 4/24/2010 20:00 - 07:00

Open or Closed to the Public Closed

Generic Conditions
All travel lanes and bike lanes shall be closed per the WATCH manual.
Community Survey Obtained
Must Maintain 5' Clearance on Sidewalks/Walkways
No Cast and Crew parking on areas streets.
No interference with merchant activity
No interference with vehicular or pedestrian traffic
No stopping or setting up in front of merchants or residents without prior approval
Playback must be kept to moderate levels after 10pm so as not to disturb near by residents
Traffic control must be done in accordance w/MUTCD
Traffic Officers Required

Please see attached document F26813-B, 1205am prods, HOLLYWOOD BLVD CLOSURE p1-2.pdf

Equipment on Location

Type	Quantity
5 or 10 ton trucks	2
Cube Trucks	2
Vans	2

Personnel on Location

Type	Quantity
Audience Members	200
Cast	10
Crew	50
Off-Duty/Retired LAPD Officer(s)	4

Filming Activities Atmospheric Smoke Effects; Equipment on sidewalk, in curb lane & across street; Exterior Dialogue; Exterior establishing shots; Exterior Performance and Playback; Interior and exterior dialogue; Interior Dialogue; Intermittent pedestrian control; Intermittent traffic control - 2 minute standard (except 0700-0900 hrs & 1500-1900 hrs);

Jurisdiction **Political:** Los Angeles City - Council District 13 **Police:** Los Angeles Police Department **Fire:** Los Angeles City

Location Notes

Coordinator Note RIDER B RELEASES LOCATION AND STREET CLOSURE

Parking

Base Camp
Location Type : Location
Street :

Crew Parking
Location Type : Location
Street :

Posting "No Parking" signs S/S OF HOLLYWOOD BL, HIGHLAND AVE-ORANGE DR.

Approximate Footage 601 - 900 **Log Number** 1013662

NOT A PERMIT

FilmL.A., Inc.
1201 W. 5th Street, Suite T-800
Los Angeles, CA 90017
t: (213)977-8600 - f: (213)977-8601
www.filmla.com

Summary Information — Location

Permit Number	F00026813-B	**Location Manager**	Matt Musgrave
Production Company	12:05AM PRODUCTIONS LLC	Primary Phone	Mobile - 323-860-5767
Insured Company	12:05AM PRODUCTIONS LLC	Secondary Phone	Office - 310-980-4246
Production Title	JIMMY KIMMEL LIVE		

Date(s) 4/23/2010 to 4/24/2010 **Time(s)** 18:00 to 06:00

Lane / Full Closure FULL CLOSURE OF HOLLYWOOD BL, HIGHLAND AVE-ORANGE DR.

Approximate Footage 601 - 900

Date(s) 4/23/2010 to 4/24/2010 **Time(s)** 20:00 to 07:00

NOT A PERMIT

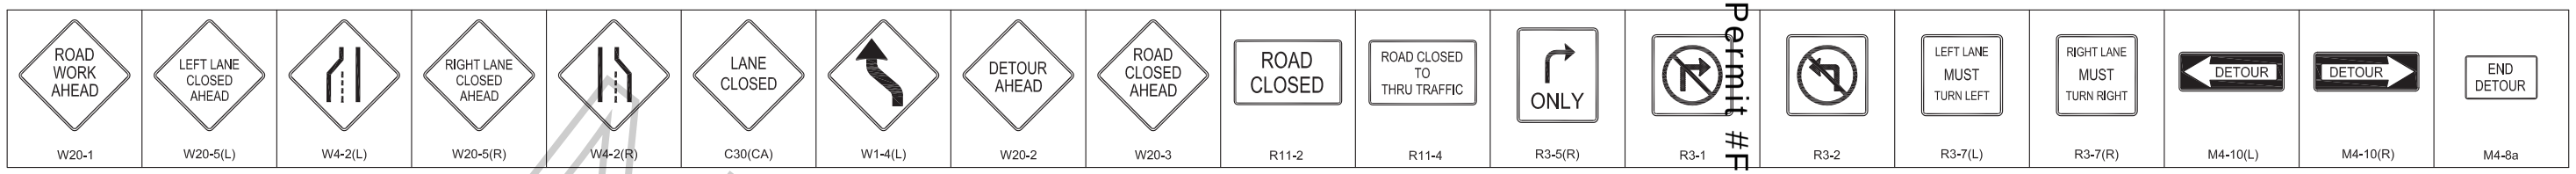

Permit #F00026813-B

PENDING PERMIT

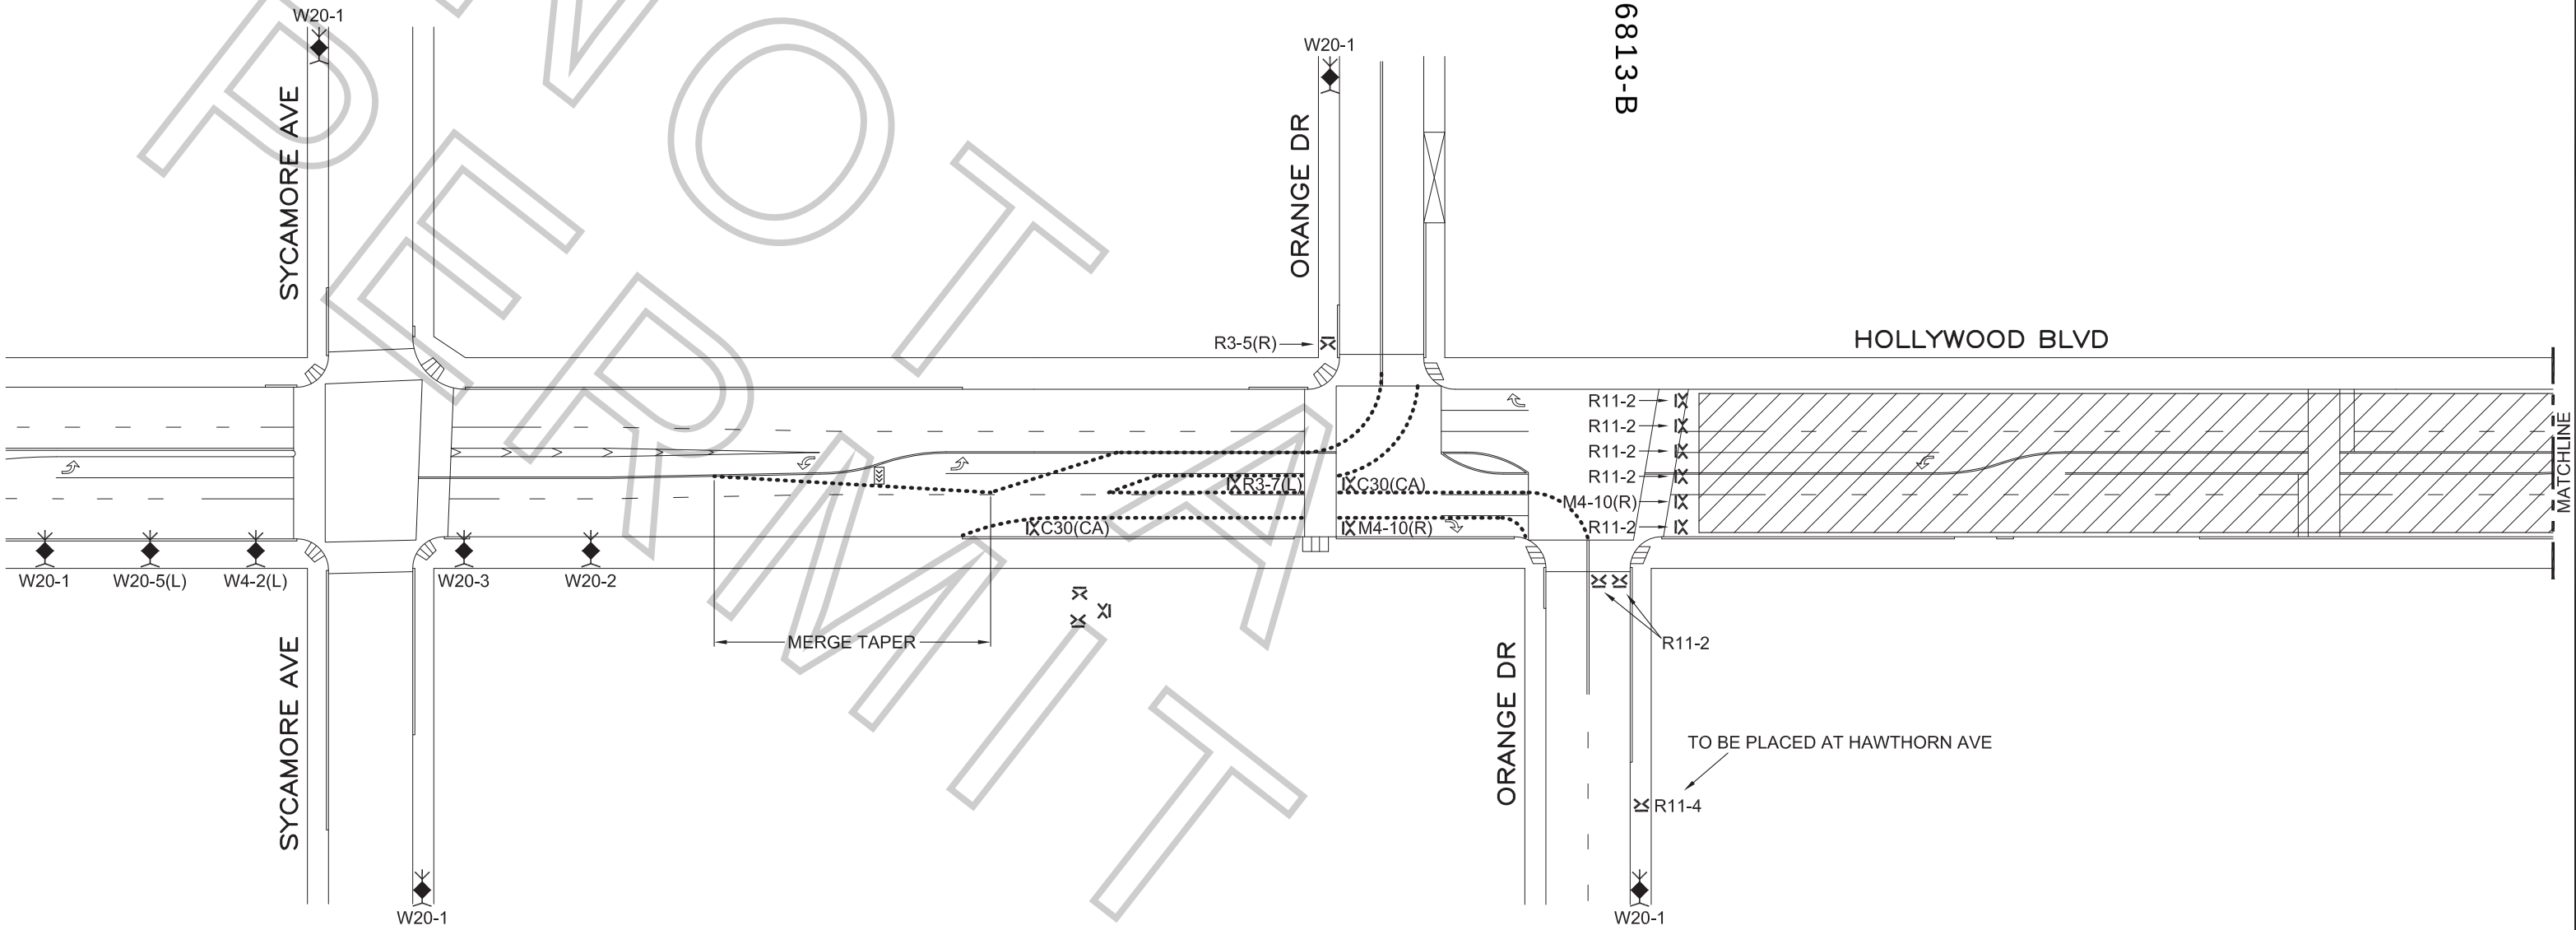

COMPANY: ENTERTAINMENT LIGHTING SEVICES		
PROJECT NAME/ADDRESS: HOLLYWOOD BLVD CLOSURE / JIMMY KIMMEL SHOW		
DATE AND TIME OF PROJECT: 4/23 @ 8PM to 4/24 @ 7AM		
PHONE: (626) 930-9292	FAX: (626) 930-9220	SHEET NUMBER: 1 OF 2
PREPARED BY: BEN @ RIGHT OF WAY, INC.		

GENERAL NOTES:
1. DATE/TIME: PER CLOSURE DATES AND TIMES NOTED IN TITLEBLOCK
2. ALL SIGNING, STRIPING, AND TRAFFIC CONTROL DEVICES SHALL CONFORM TO THE (CURRENT) STATE OF CALIFORNIA DEPARTMENT OF TRANSPORTATION (CALTRANS) STANDARD PLANS AND STANDARD SPECIFICATIONS, CALIFORNIA M.U.T.C.D., AND ANY ADDENDUMS THERETO, AND AS SHOWN ON THESE PLANS. SYMBOLS AND ABBREVIATIONS USED ARE SHOWN ON CALTRANS STANDARD PLANS A10A&B, A20A–D, AND A24A–E.
3. THERE SHALL BE NO INTERFERENCE WITH TRAFFIC SIGNALS OR CROSSWALKS.
4. CONES SHALL BE 28" MINIMUM HEIGHT AND SHALL HAVE REFLECTORIZED SLEEVES FOR NIGHT WORK.
5. POLICE SHALL DIRECT TRAFFIC IF NECESSARY.

DWG REF #: 243-1

HIGH LEVEL WARNING DEVICE
TYPE II BARRICADE W/ SIGN
FLASHING ARROW BOARD
WORK AREA
FLAGGER
DELINEATION CENTERLINE

Permit #F00026813-B

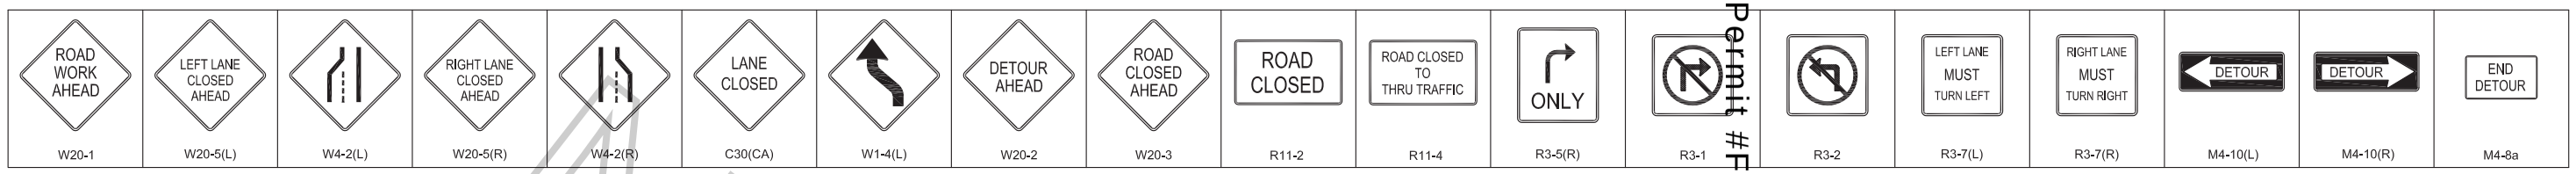

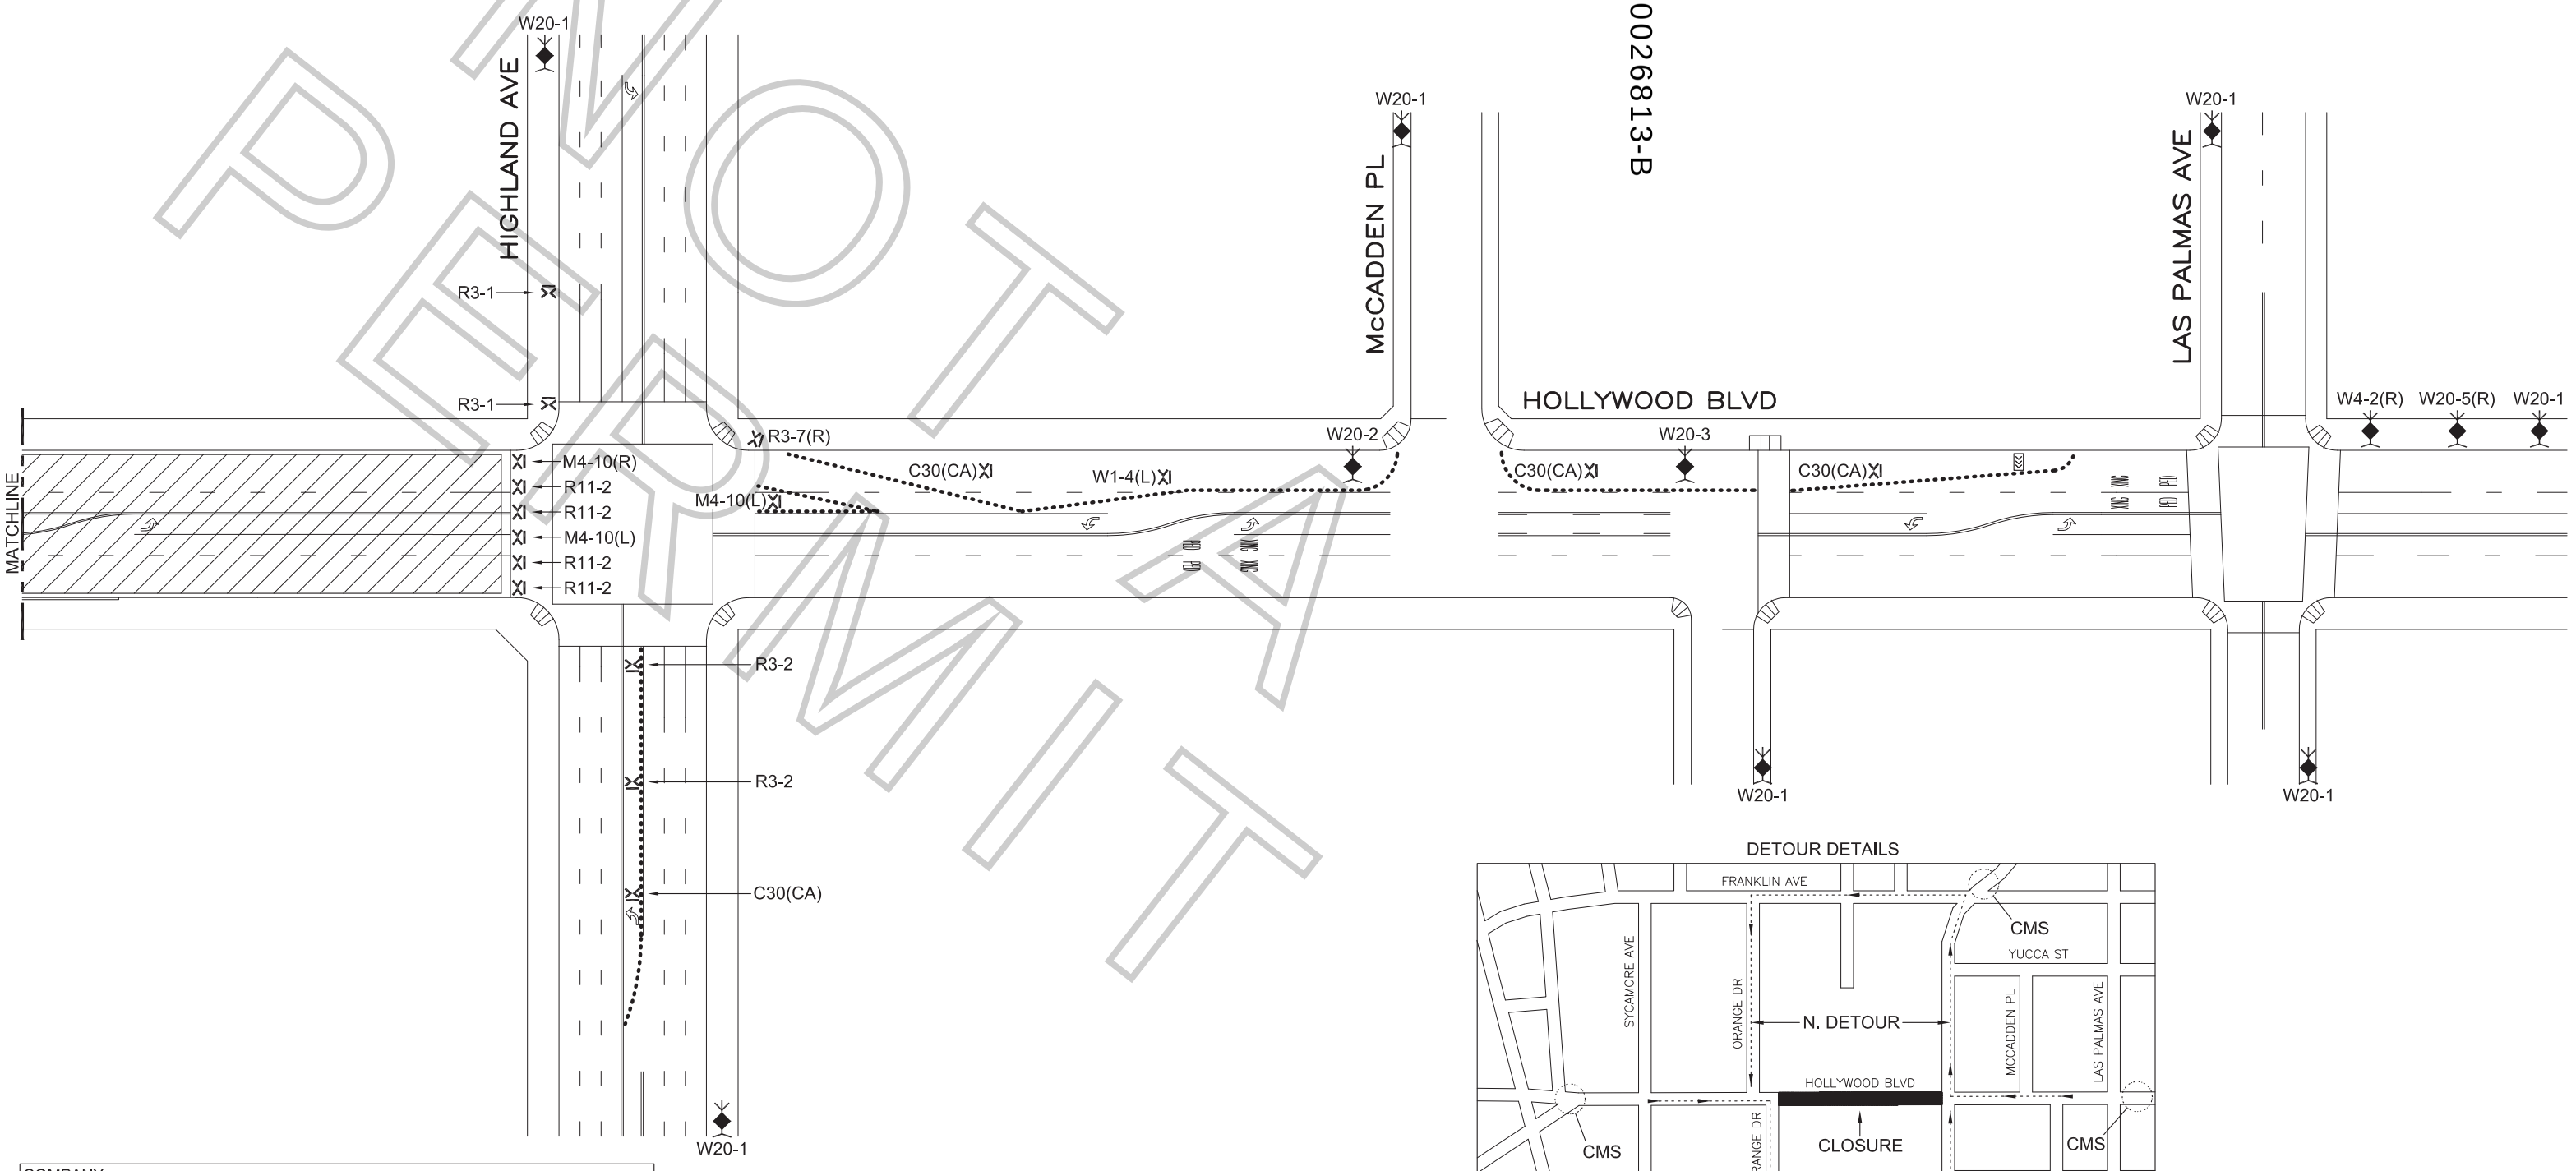

DETOUR DETAILS

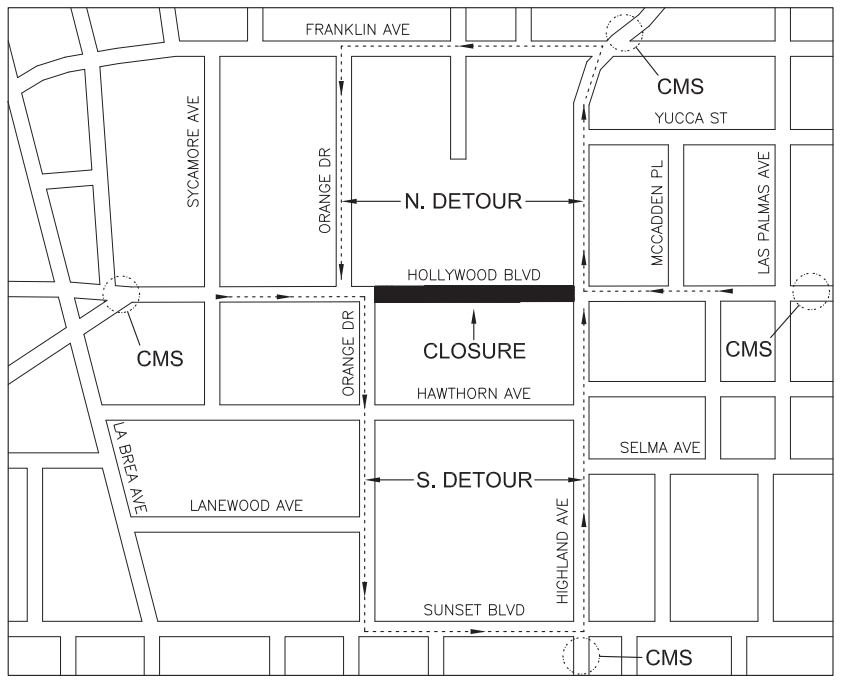

COMPANY:	ENTERTAINMENT LIGHTING SEVICES
PROJECT NAME/ADDRESS:	HOLLYWOOD BLVD CLOSURE / JIMMY KIMMEL SHOW
DATE AND TIME OF PROJECT:	4/23 @ 8PM to 4/24 @ 7AM
PHONE: (626) 930-9292 FAX: (626) 930-9220	SHEET NUMBER: 2 OF 2
PREPARED BY:	BEN @ RIGHT OF WAY, INC.

GENERAL NOTES:

1. DATE/TIME: PER CLOSURE DATES AND TIMES NOTED IN TITLEBLOCK
2. ALL SIGNING, STRIPING, AND TRAFFIC CONTROL DEVICES SHALL CONFORM TO THE (CURRENT) STATE OF CALIFORNIA DEPARTMENT OF TRANSPORTATION (CALTRANS) STANDARD PLANS AND STANDARD SPECIFICATIONS, CALIFORNIA M.U.T.C.D., AND ANY ADDENDUMS THERETO, AND AS SHOWN ON THESE PLANS. SYMBOLS AND ABBREVIATIONS USED ARE SHOWN ON CALTRANS STANDARD PLANS A10A&B, A20A–D, AND A24A–E.
3. THERE SHALL BE NO INTERFERENCE WITH TRAFFIC SIGNALS OR CROSSWALKS.
4. CONES SHALL BE 28" MINIMUM HEIGHT AND SHALL HAVE REFLECTORIZED SLEEVES FOR NIGHT WORK.
5. POLICE SHALL DIRECT TRAFFIC IF NECESSARY.

DWG REF #: 243-2

	HIGH LEVEL WARNING DEVICE
	TYPE II BARRICADE W/ SIGN
	FLASHING ARROW BOARD
	WORK AREA
	FLAGGER
	DELINEATION CENTERLINE

PERMIT